





Outdoor

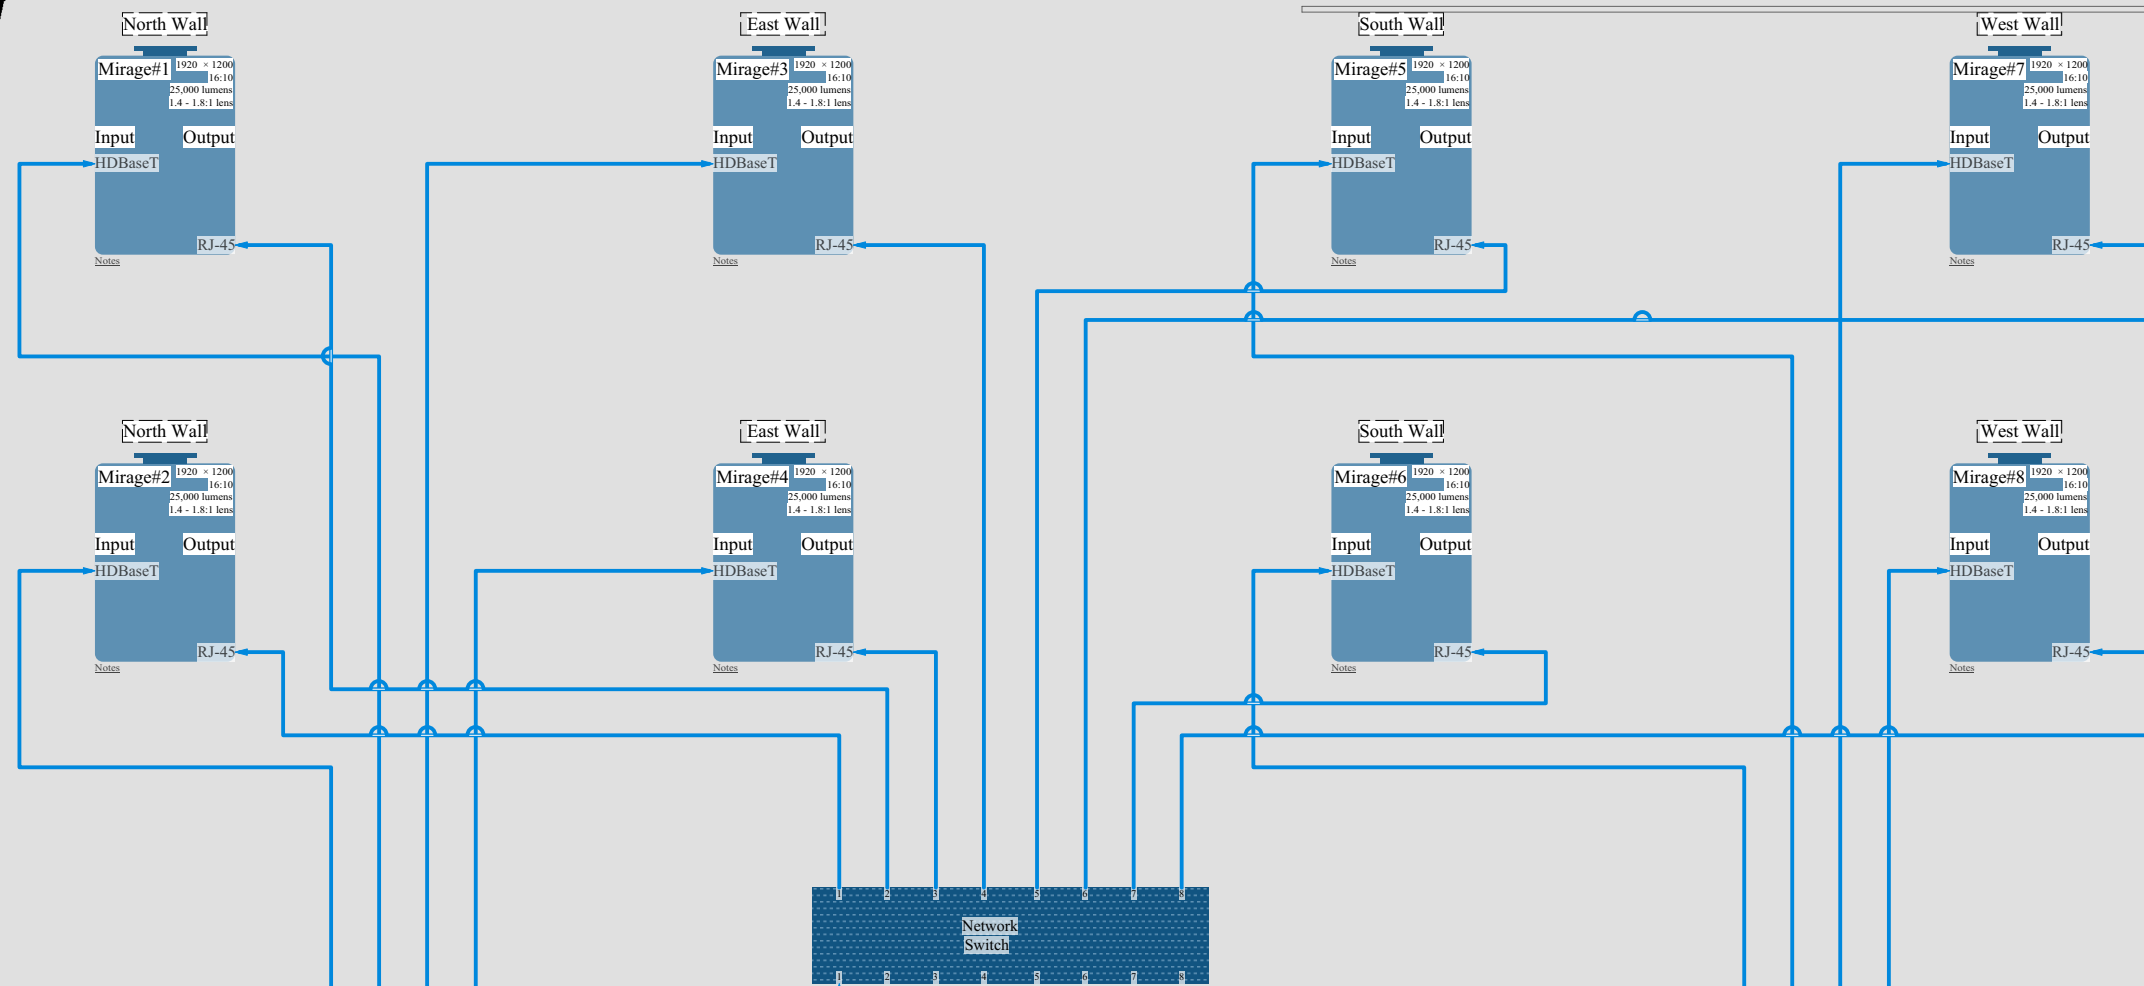

Indoor

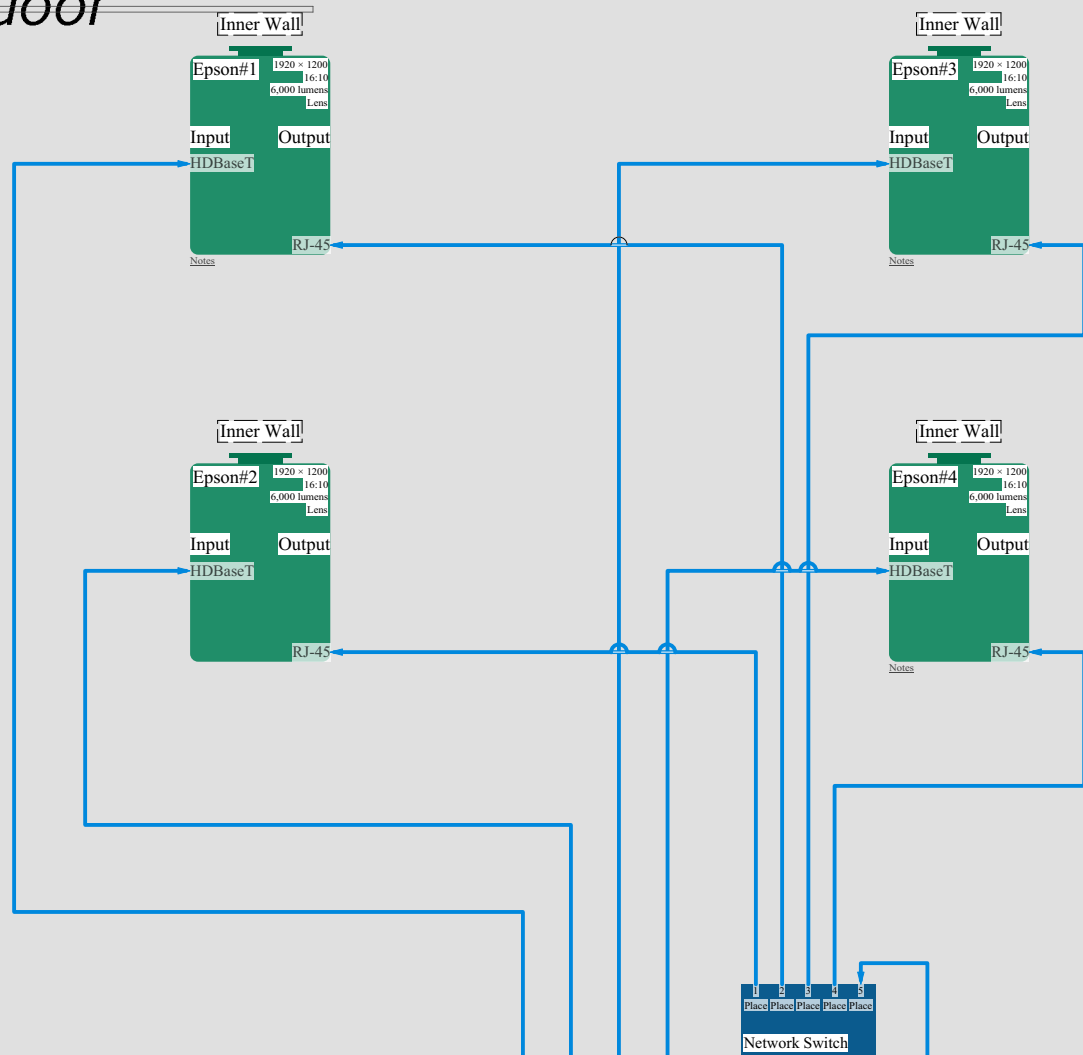

Booth

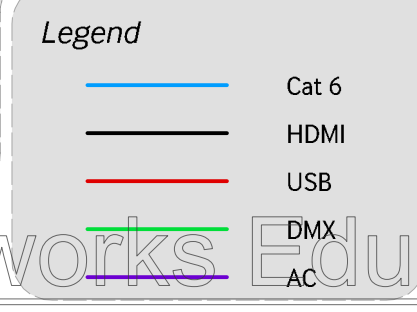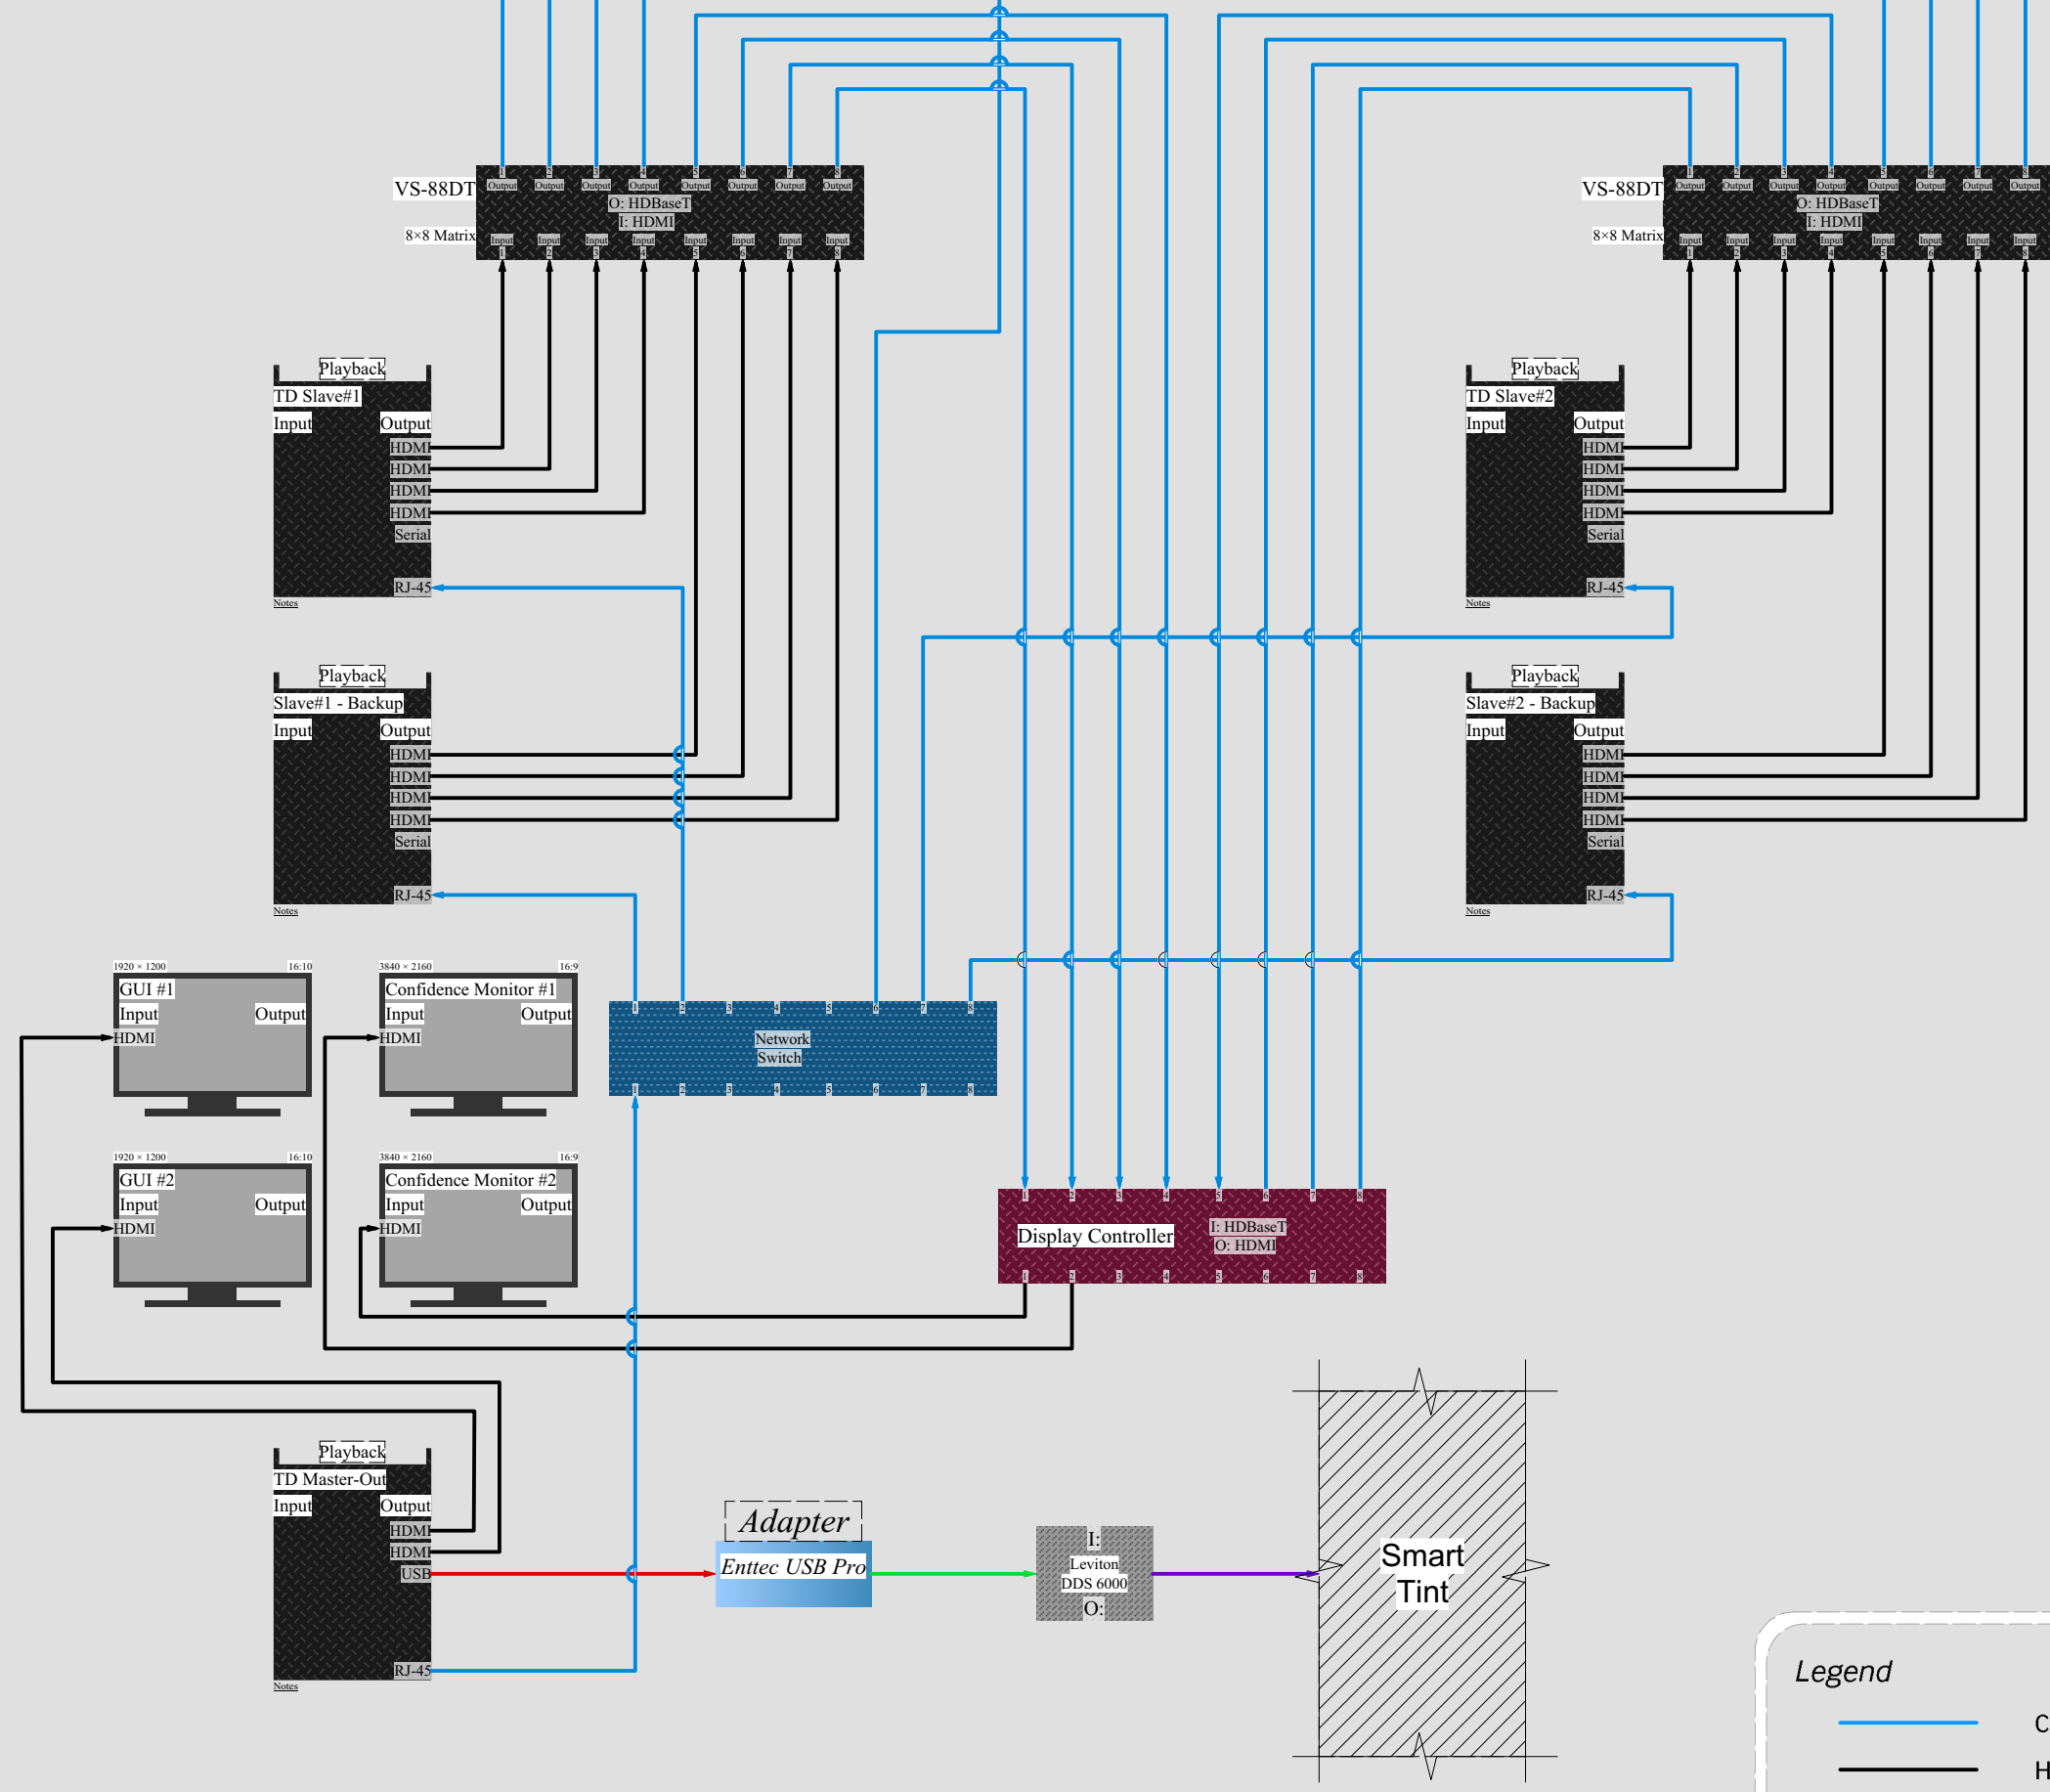

Venue:  
Empire Polo Club

# "The Glacier" Installation Proposal For Coachella 2019

## Projection System Diagram

Scale:  
NOT TO SCALE

Date drafted: 11/24/2018  
Date Modified: 11/24/2018

Director:  
Drawn by: Kaiwen Fa  
Designer: Kaiwen Fa

Page Index:  
1 - GP - Outside  
2 - GP - Inside  
3 - Isometric - Outside  
4 - Isometric - Inside  
5 - System Diagram